LIBER 5206 PG 033

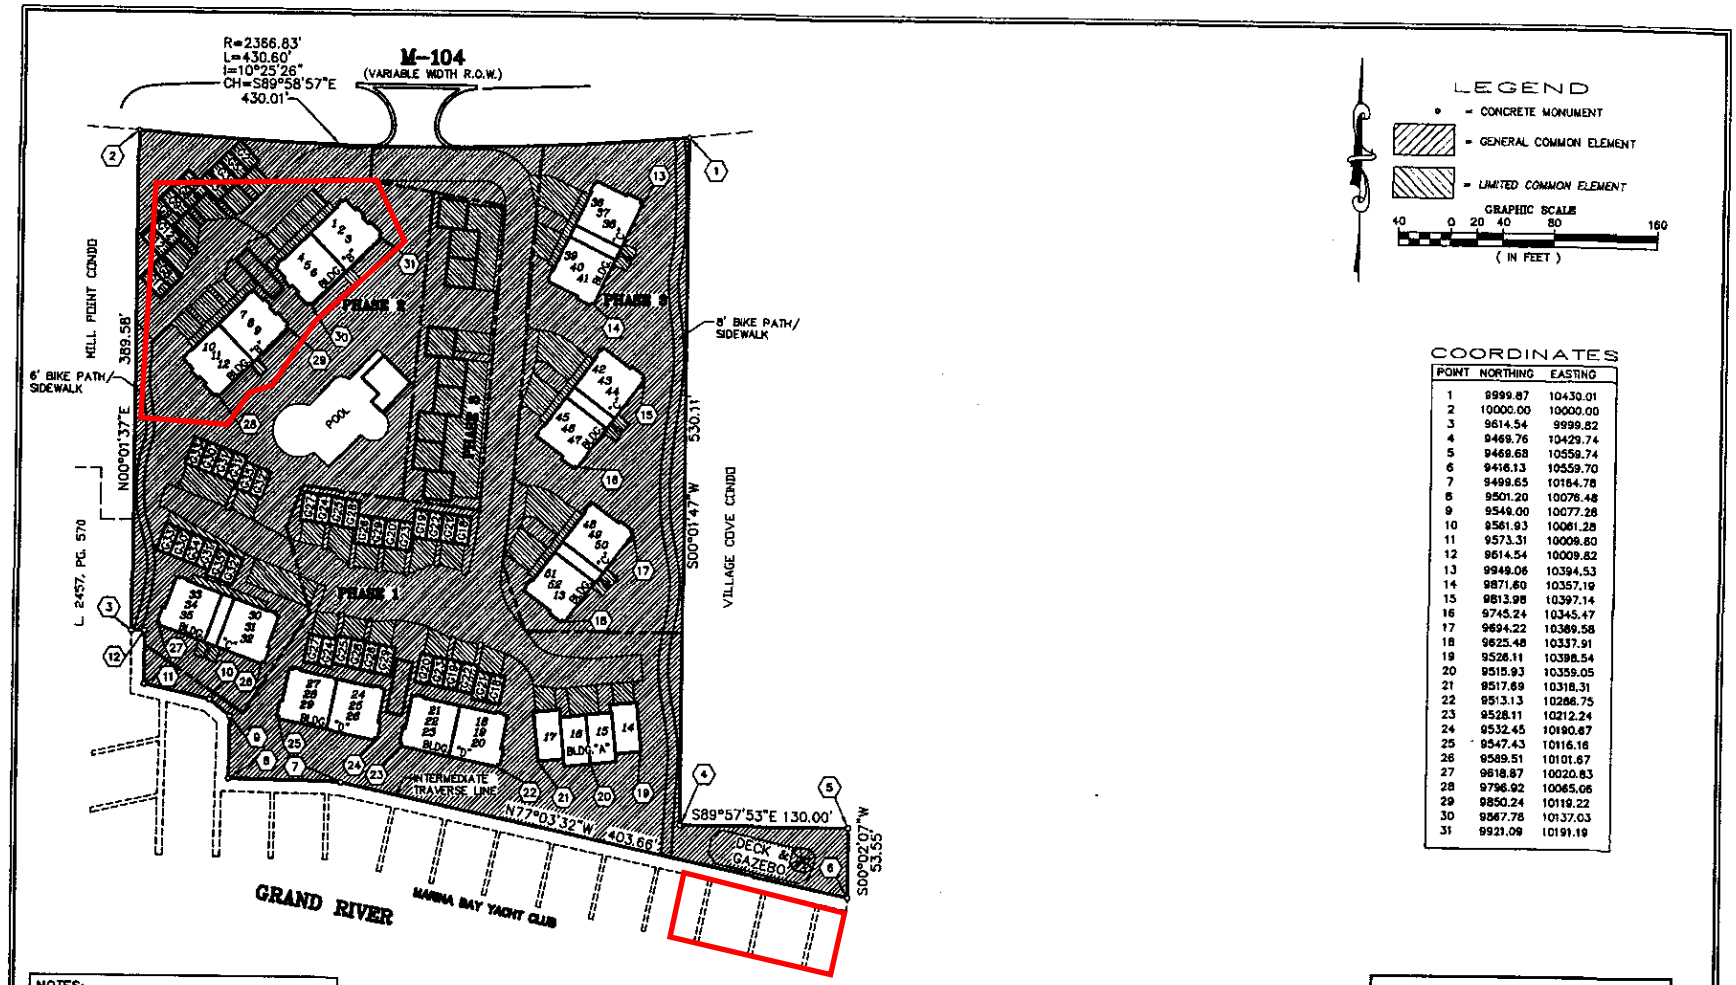

COORDINATES

POINT	NORTHING	EASTING
1	9999.87	10430.01
2	10000.00	10000.00
3	9614.54	9999.82
4	9469.76	10429.74
5	9468.68	10559.74
6	9416.13	10559.70
7	9499.65	10164.78
8	9501.20	10076.48
9	9549.00	10077.28
10	9561.93	10061.28
11	9573.31	10009.80
12	9614.54	10009.82
13	9949.06	10394.53
14	9871.60	10357.19
15	9813.98	10397.14
16	9745.24	10345.47
17	9694.22	10389.58
18	9625.48	10337.91
19	9526.11	10398.54
20	9515.93	10359.05
21	9517.69	10318.31
22	9513.13	10286.75
23	9528.11	10212.24
24	9532.45	10190.67
25	9547.43	10116.16
26	9589.51	10101.67
27	9618.87	10020.83
28	9796.92	10065.06
29	9850.24	10119.22
30	9867.78	10137.03
31	9921.09	10191.19

NOTES:
SEE SHEET NO. 2 FOR GENERAL NOTES.
SEE SHEET NO. 6 FOR ADDITIONAL UNIT GARAGE ASSIGNMENTS.

PRIOR TO EXCAVATION CONTACT MISS DIG 3 WORKING DAYS IN ADVANCE 1-800-482-7171

UTILITY NOTE
ALL THE UTILITIES WILL BE SHOWN ON THE "AS-BUILT" PLANS INCLUDING SERVICE SIZE AND METER LOCATION.

SITE PLAN
MARINA BAY CONDOMINIUM

PROPOSED DATED MARCH 29, 2006

NEDERVELD ASSOCIATES SURVEYING, INC. -- 5570 32ND AVENUE -- HUDSONVILLE, MICHIGAN 49426

SHEET NO. 3